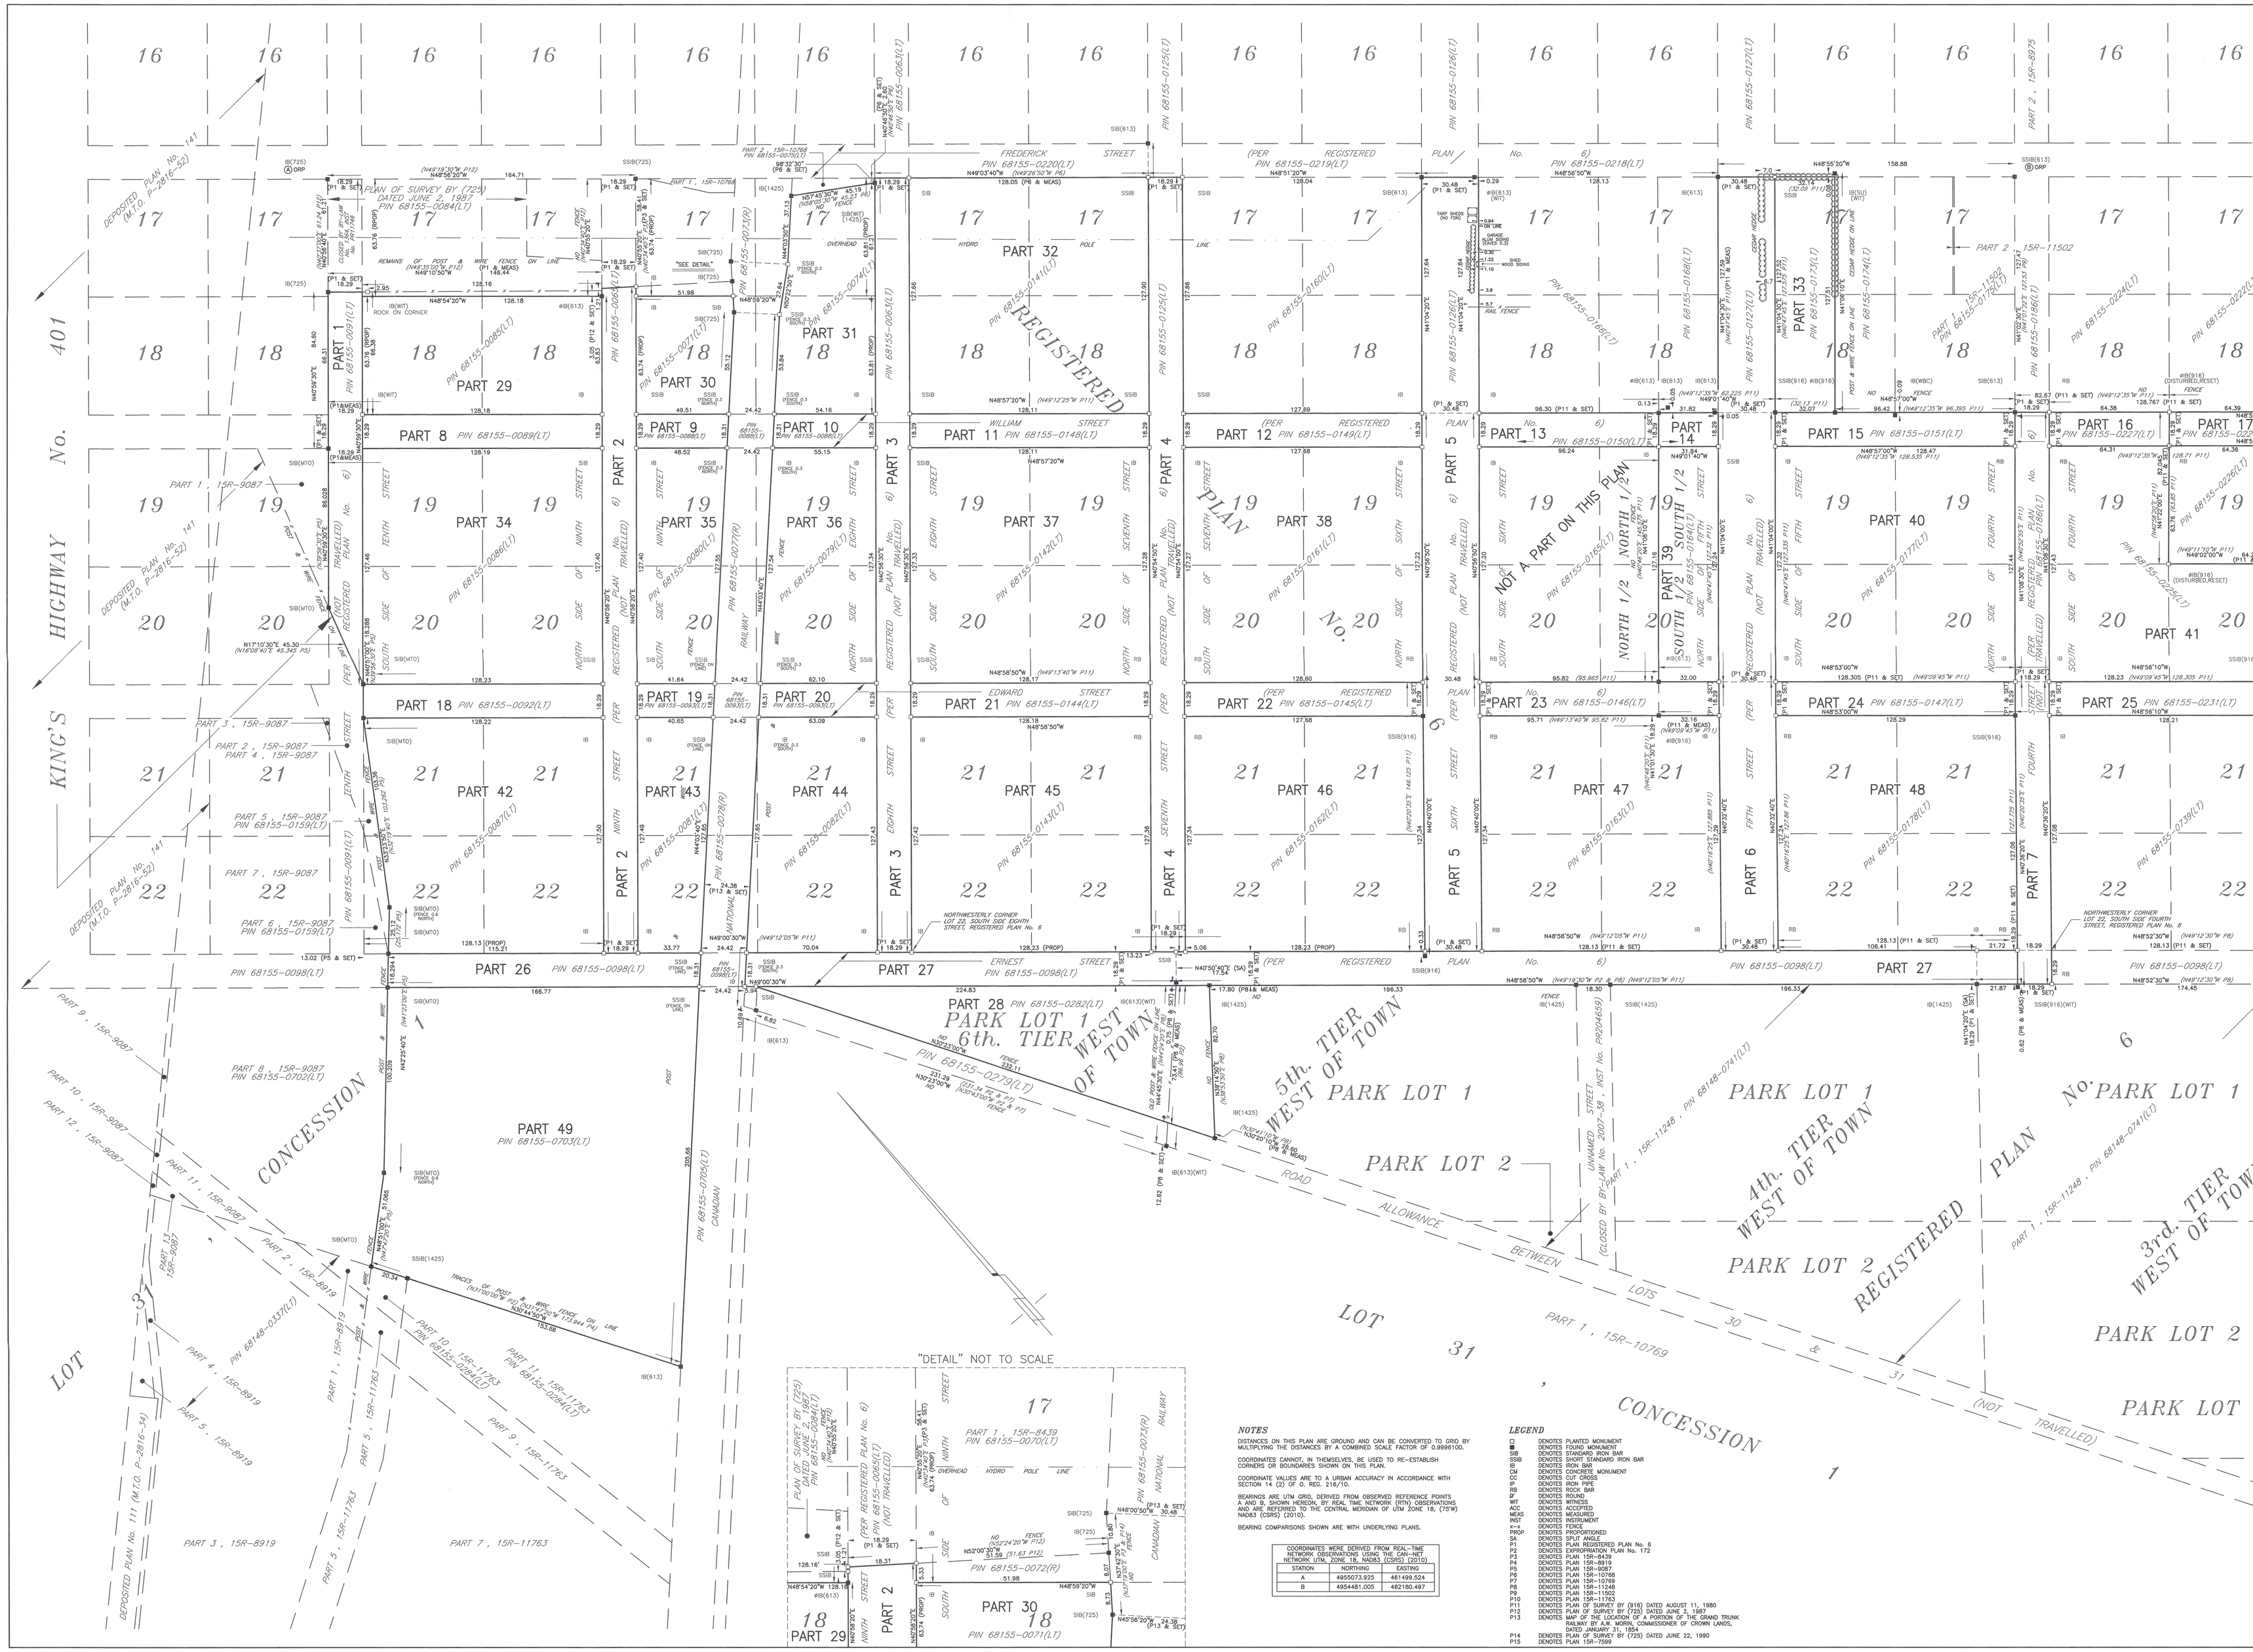

I REQUIRE THIS PLAN TO BE DEPOSITED UNDER THE LAND TITLES ACT.

October 11, 2018

RON M. JASON O.L.S.

PLAN 15R-11503

RECEIVED AND DEPOSITED

October 11, 2018

Linda Martin

REPRESENTATIVE FOR THE LAND REGISTRAR FOR THE LAND TITLES DIVISION OF GRENVILLE (No. 15)

SCHEDULE

PART	LOT	PLAN/CONC	PIN	AREA
1	PART 10th STREET	PLAN 6	PART OF 68155-0091(LT)	0.350 ha
2	PART 8th STREET		PART OF 68155-0090(LT)	0.658 ha
3	PART 8th STREET		PART OF 68155-0090(LT)	0.766 ha
4	PART 7th STREET		PART OF 68155-0090(LT)	0.766 ha
5	PART 8th STREET		PART OF 68155-0090(LT)	1.276 ha
6	PART 8th STREET		PART OF 68155-0090(LT)	1.276 ha
7	PART 4th STREET		PART OF 68155-0088(LT)	0.566 ha
8	PART WILLIAM STREET		68155-0089(LT)	0.234 ha
9			PART OF 68155-0088(LT)	0.090 ha
10			PART OF 68155-0088(LT)	0.100 ha
11			68155-0140(LT)	0.234 ha
12			68155-0139(LT)	0.234 ha
13			PART OF 68155-0093(LT)	0.176 ha
14			PART OF 68155-0092(LT)	0.058 ha
15			PART OF 68155-0131(LT)	0.235 ha
16			PART OF 68155-0092(LT)	0.118 ha
17			PART OF 68155-0131(LT)	0.118 ha
18	PART EDWARD STREET		68155-0130(LT)	0.235 ha
19			PART OF 68155-0090(LT)	0.075 ha
20			PART OF 68155-0090(LT)	0.114 ha
21			68155-0144(LT)	0.234 ha
22			68155-0145(LT)	0.234 ha
23			68155-0146(LT)	0.233 ha
24			68155-0147(LT)	0.234 ha
25			68155-0148(LT)	0.235 ha
26	PART ERNEST STREET		68155-0098(LT)	0.305 ha
27			68155-0098(LT)	1.245 ha
28	ALL PARK LOT 1 6th TIER		68155-0282(LT)	1.002 ha
29	ALL LTS 18, 19, 20, 21 & 22 NORTH SIDE OF NINTH ST		68155-0071(LT)	0.818 ha
30	PART LOT 18, 5.5, 6th ST		68155-0072(LT)	0.326 ha
31	PART LOTS 17 & 18, 4.5, 6th ST		68155-0074(LT)	0.602 ha
32	ALL LOTS 19 & 20, 4.5, 6th ST		68155-0141(LT)	1.637 ha
33	PART LOTS 17 & 18, 5.5, 5th ST		68155-0130(LT)	0.409 ha
34	ALL LOTS 19 & 20, 5.5, 5th ST		68155-0142(LT)	1.634 ha
35	PART LOTS 19 & 20, 5.5, 6th ST		68155-0143(LT)	0.574 ha
36	PART LOTS 19 & 20, 4.5, 6th ST		68155-0076(LT)	0.747 ha
37	ALL LOTS 19 & 20, 6th ST		68155-0131(LT)	1.631 ha
38	ALL LOTS 19 & 20, 5th ST		68155-0131(LT)	1.624 ha
39	ALL S1/2 LOTS 19 & 20, N.S. 5th ST		68155-0154(LT)	0.406 ha
40	ALL LOTS 19 & 20, 4th ST		68155-0177(LT)	1.636 ha
41	ALL LOTS 19 & 20, N.S. 4th ST		68155-0230(LT)	1.226 ha
42	ALL LOTS 17 & 18, 6th ST		68155-0087(LT)	1.532 ha
43	PART LOTS 21 & 22, 5.5 6th ST		68155-0088(LT)	0.474 ha
44	PART LOTS 21 & 22, 5.5, 6th ST		68155-0089(LT)	0.848 ha
45	ALL LOTS 21 & 22, 6th ST		68155-0143(LT)	1.633 ha
46	ALL LOTS 21 & 22, 5th ST		68155-0163(LT)	1.629 ha
47	ALL LOTS 21 & 22, 4th ST		68155-0163(LT)	1.630 ha
48	ALL LOTS 21 & 22, 3rd ST		68155-0178(LT)	1.630 ha
49	PART LOT 31	CONC 1	68155-0703(LT)	2.955 ha

PLAN OF SURVEY OF
LOT 20
NORTH SIDE OF THIRD STREET
LOTS 19 & 20
SOUTH SIDE OF FOURTH STREET
LOTS 19, 20, 21 & 22
NORTH SIDE OF FOURTH STREET
PART LOTS 17 & 18
LOTS 19, 20, 21 & 22
SOUTH SIDE OF FIFTH STREET
SOUTH 1/2 LOTS 19 & 20
LOTS 21 & 22
NORTH SIDE OF FIFTH STREET
LOTS 21 & 22
SOUTH SIDE OF SIXTH STREET
LOTS 19, 20, 21 & 22
NORTH SIDE OF SIXTH STREET
LOTS 19, 20, 21 & 22
SOUTH SIDE OF SEVENTH STREET
LOTS 17, 18, 19, 20, 21 & 22
NORTH SIDE OF SEVENTH STREET
LOTS 17, 18, 19, 20, 21 & 22
SOUTH SIDE OF EIGHTH STREET
PART LOTS 17, 18, 19, 20, 21 & 22
NORTH SIDE OF EIGHTH STREET
PART LOTS 18, 19, 20, 21 & 22
SOUTH SIDE OF NINTH STREET
PART LOTS 18, 19, 20, 21 & 22
NORTH SIDE OF NINTH STREET
LOTS 18, 19 & 20 &
PART LOTS 21 & 22
SOUTH SIDE OF TENTH STREET
PART OF FOURTH, FIFTH, SIXTH, SEVEN, EIGHT, NINTH, TENTH, WILLIAM, EDWARD & ERNEST STREETS
PARK LOT 1, 6th. TIER WEST OF TOWN
REGISTERED PLAN No. 6
TOWN PLOT OF JOHNSTOWN
PART OF LOT 31
CONCESSION 1
FORMERLY THE TOWNSHIP OF EDWARDSBURGH
TOWNSHIP OF EDWARDSBURGH/CARDINAL
COUNTY OF GRENVILLE
RON M. JASON O.L.S.
SCALE : 1:1000

0 10 20 30 40 50 100 METRES

METRIC

DISTANCES AND COORDINATES SHOWN ON THIS PLAN ARE IN METRES AND CAN BE CONVERTED TO FEET BY DIVIDING BY 0.3048.

NOTES

DISTANCES ON THIS PLAN ARE GROUND AND CAN BE CONVERTED TO GRID BY MULTIPLYING THE DISTANCES BY A COMBINED SCALE FACTOR OF 0.9999100.

COORDINATES CANNOT, IN THEMSELVES, BE USED TO RE-ESTABLISH CORNERS OR BOUNDARIES SHOWN ON THIS PLAN.

COORDINATE VALUES ARE TO A URBAN ACCURACY IN ACCORDANCE WITH SECTION 14 (2) OF O. REG. 216/10.

BEARINGS ARE UTM GRID, DERIVED FROM OBSERVED REFERENCE POINTS A AND B, SHOWN HEREON, BY REAL TIME NETWORK (RTN) OBSERVATIONS AND ARE REFERRED TO THE CENTRAL MERIDIAN OF UTM ZONE 18, (75°W) NAD83 (CSRS) (2010).

BEARING COMPARISONS SHOWN ARE WITH UNDERLYING PLANS.

COORDINATES HERE DERIVED FROM REAL-TIME NETWORK OBSERVATIONS USING THE CAN-NET NETWORK, UTM, ZONE 18, NAD83 (CSRS) (2010)		
STATION	NORTHING	EASTING
A	4925073.925	461409.524
B	4954481.005	462180.497

LEGEND

□	DENOTES PLANTED MONUMENT
■	DENOTES FOUND MONUMENT
SIB	DENOTES STANDARD IRON BAR
SSIB	DENOTES SHORT STANDARD IRON BAR
IB	DENOTES IRON BAR
CM	DENOTES CONCRETE MONUMENT
CC	DENOTES CUT CROSS
IP	DENOTES IRON PIPE
RB	DENOTES ROCK BAR
RP	DENOTES ROCK PILE
WIT	DENOTES WITNESS
ACC	DENOTES ACCEPTED
MEAS	DENOTES MEASURED
INST	DENOTES INSTRUMENT
PL	DENOTES PLATE
PROP	DENOTES PROPORTIONED
SA	DENOTES SPLIT ANGLE
P1	DENOTES PLAN REGISTERED PLAN No. 6
P2	DENOTES EXPROPRIATION PLAN No. 172
P3	DENOTES PLAN 15R-8439
P4	DENOTES PLAN 15R-8919
P5	DENOTES PLAN 15R-9087
P6	DENOTES PLAN 15R-10769
P7	DENOTES PLAN 15R-10769
P8	DENOTES PLAN 15R-11248
P9	DENOTES PLAN 15R-11502
P10	DENOTES PLAN 15R-11763
P11	DENOTES PLAN OF SURVEY BY (916) DATED AUGUST 11, 1980
P12	DENOTES PLAN OF SURVEY BY (725) DATED JUNE 3, 1987
P13	DENOTES MAP OF THE LOCATION OF A PORTION OF THE GRAND TRUNK RAILWAY BY A.W. MORRIS, COMMISSIONER OF CROWN LANDS, DATED JANUARY 31, 1884
P14	DENOTES PLAN OF SURVEY BY (725) DATED JUNE 22, 1990
P15	DENOTES PLAN 15R-7599

SURVEYOR'S CERTIFICATE

I, CERTIFY THAT:

1. THIS SURVEY AND PLAN ARE CORRECT AND IN ACCORDANCE WITH THE SURVEYS ACT, THE SURVEYORS ACT AND THE LAND TITLES ACT AND THE REGULATIONS MADE UNDER THEM;
2. THE SURVEY WAS COMPLETED ON THE 19th DAY OF JUNE, 2018.

October 11, 2018

RON M. JASON
ONTARIO LAND SURVEYOR

Ron M. Jason Surveying Ltd.
ONTARIO & CANADA LAND SURVEYORS
PRESCOTT ALEXANDRIA

REF: 17-10-74